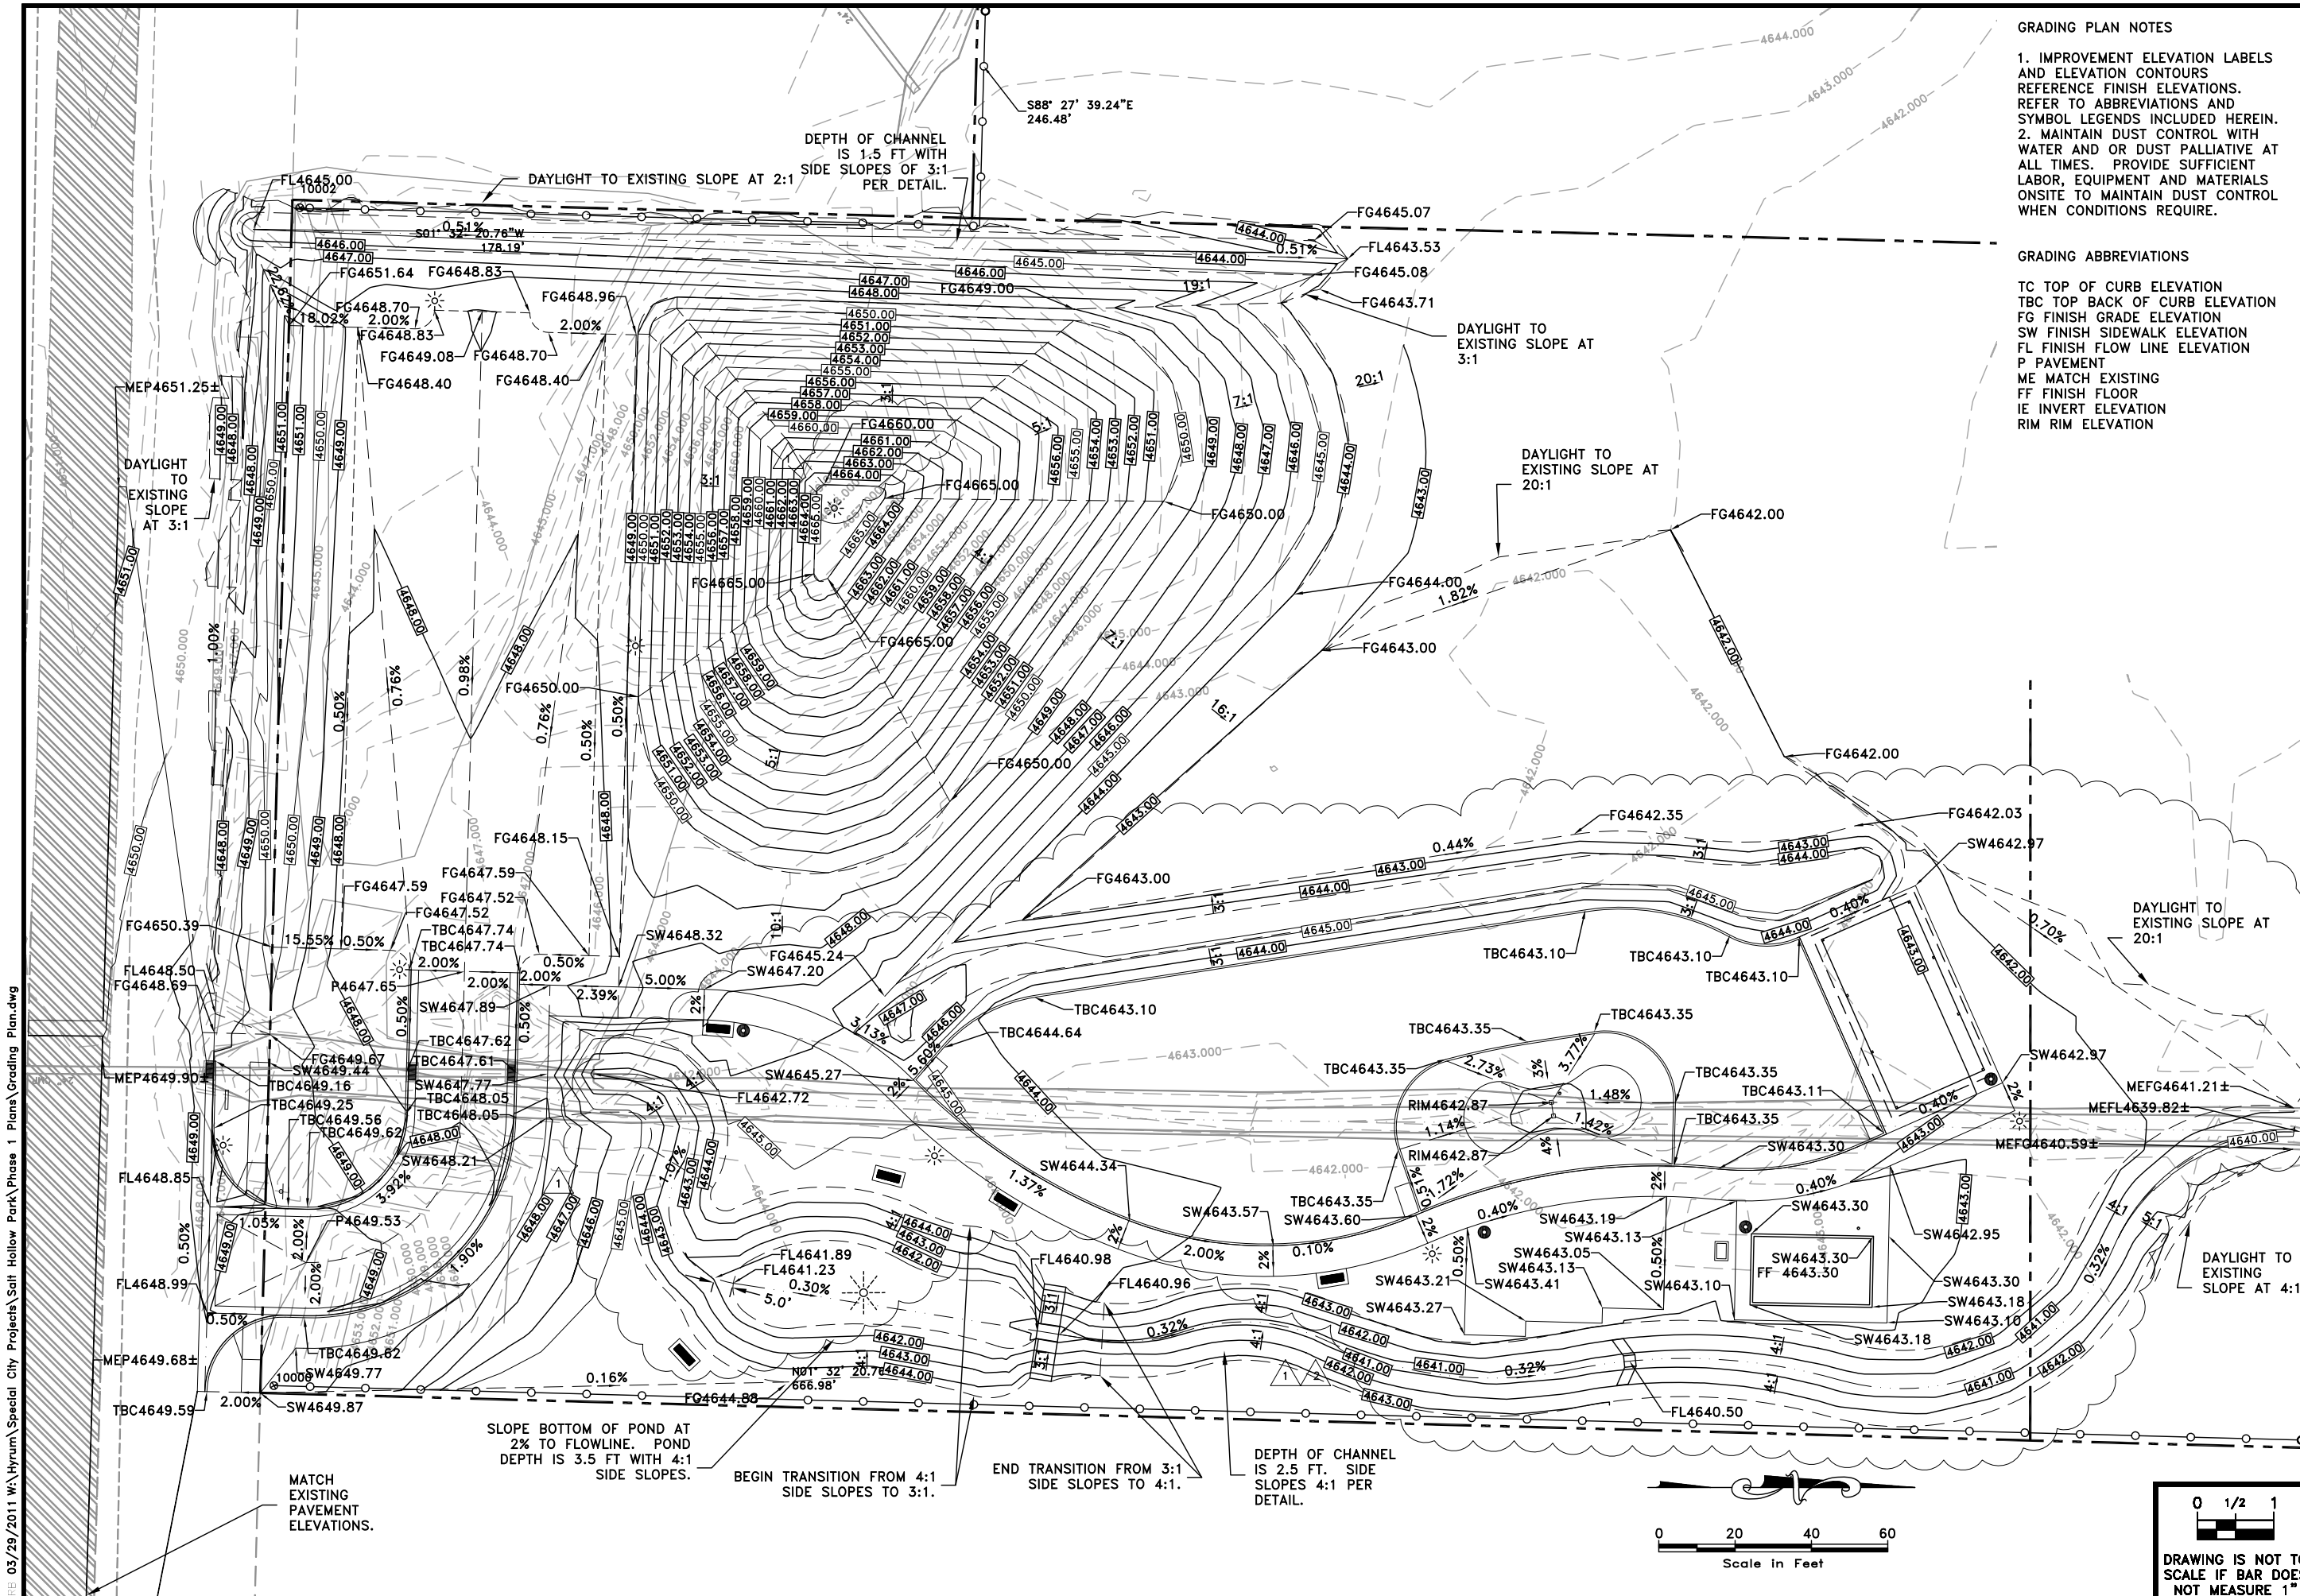

GRADING PLAN NOTES

1. IMPROVEMENT ELEVATION LABELS AND ELEVATION CONTOURS REFERENCE FINISH ELEVATIONS. REFER TO ABBREVIATIONS AND SYMBOL LEGENDS INCLUDED HEREIN.
2. MAINTAIN DUST CONTROL WITH WATER AND OR DUST PALLIATIVE AT ALL TIMES. PROVIDE SUFFICIENT LABOR, EQUIPMENT AND MATERIALS ONSITE TO MAINTAIN DUST CONTROL WHEN CONDITIONS REQUIRE.

GRADING ABBREVIATIONS

TC TOP OF CURB ELEVATION
TBC TOP BACK OF CURB ELEVATION
FG FINISH GRADE ELEVATION
SW FINISH SIDEWALK ELEVATION
FL FINISH FLOW LINE ELEVATION
P PAVEMENT
ME MATCH EXISTING
FF FINISH FLOOR
IE INVERT ELEVATION
RIM RIM ELEVATION

ORIGINAL			
	DESIGN	DRAWN	CHECKED
0 02/28/2011	–	–	–

REVISIONS

NO.	DATE	DESIGN	DRAWN	CHECKED
1	03/28/2011	RJR	RJR	RJR
2	04/26/2011	RJR	RJR	RJR

HYRUM CITY CORPORATION

SALT HOLLOW PARK - PHASE I

GRADING PLAN

QUA ENGINEERING, INC.
533 W. 2600 S., SUITE 275 BOUNTIFUL, UT 84010
PHONE (801) 299-1327 FAX (801) 299-0153

0 1/2 1

DRAWING IS NOT TO SCALE IF BAR DOES NOT MEASURE 1"

SHEET

C-5

DATE 03/29/2011 W:\Hyrum\Special City Projects\Salt Hollow Park\Phase 1 Plans\Grading Plan.dwg